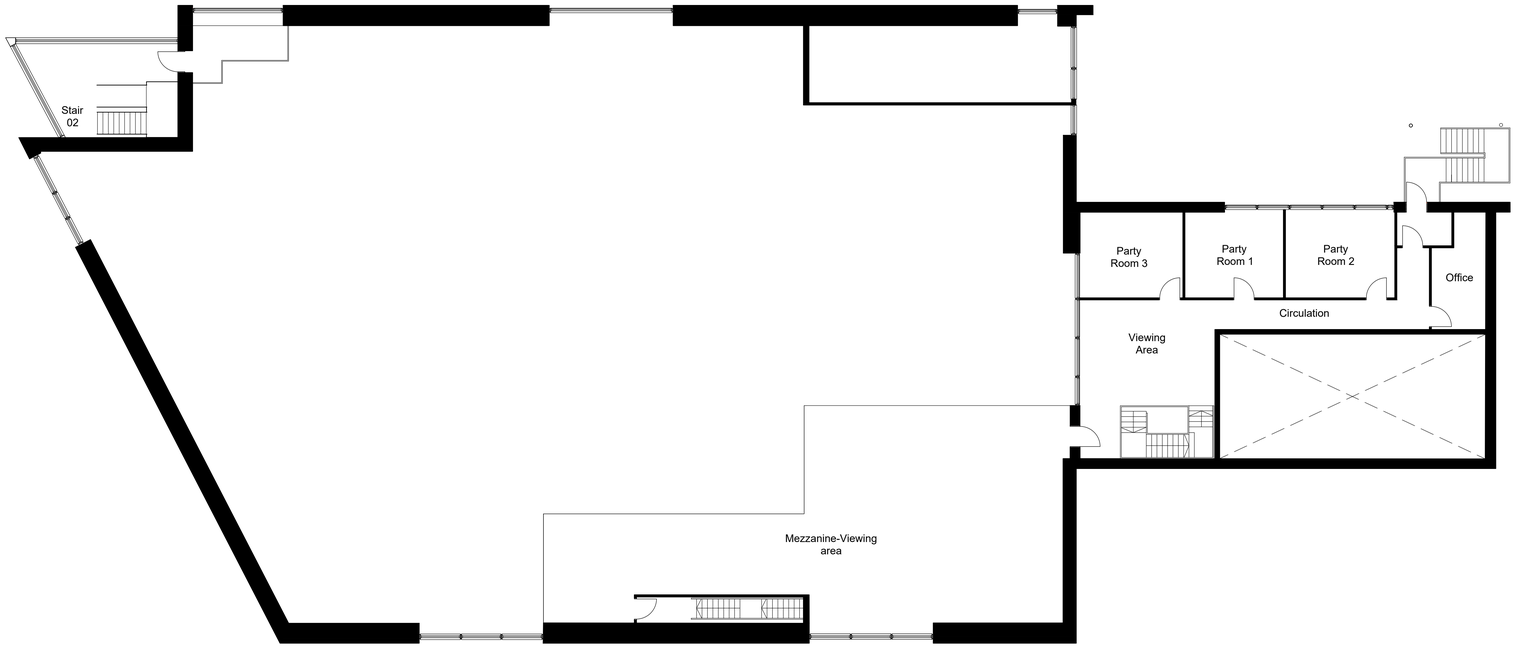

First Floor

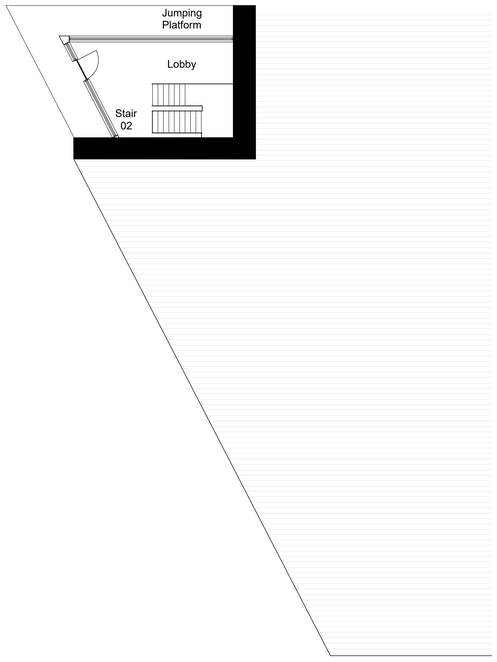

Zip Wire Level

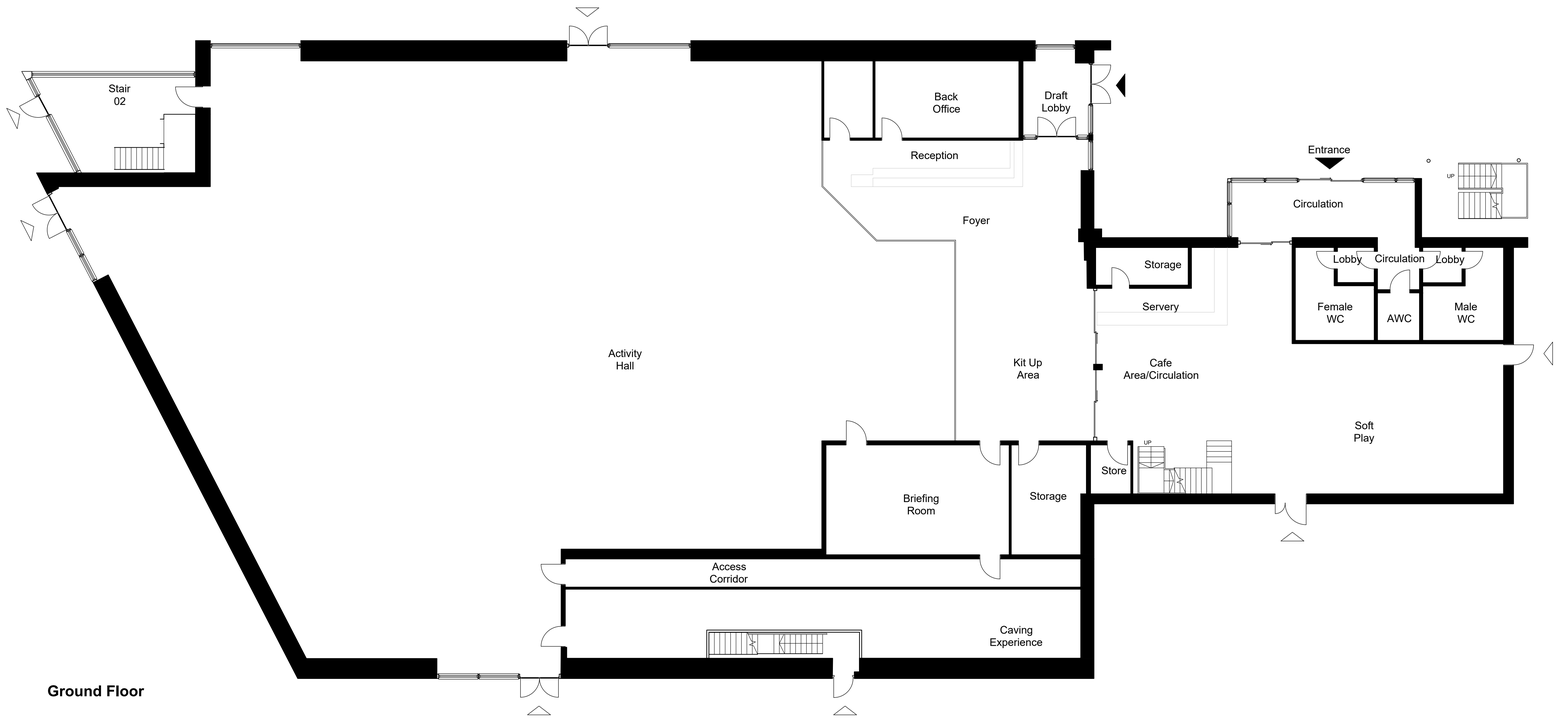

Ground Floor

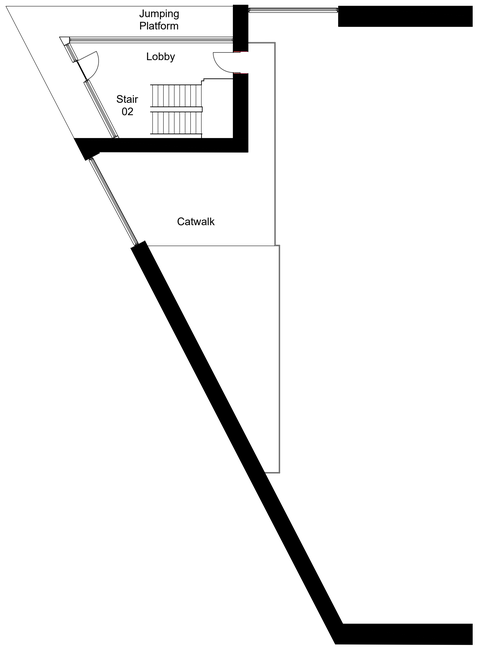

Second Floor

Key:

- Main Entrance
- Secondary/Fire Entrances

revision	date	description	drw	chk

HB | Architects

The Old Telephone Exchange, 32-42 Albert Street, Rugby, Warwickshire, CV21 2SA | info@hb-architects.co.uk | www.hb-architects.co.uk | 01788 578137

Project
Adventure Parc Snowdonia
Conway Rd, Dolgarrog, Conwy, LL32 8QE

Client
Global Shared Ventures

Drawing Title
Existing AI Building Plans

Date	Project Number	Drawn	Checked
21/11/2024	01324	LM	DC

Status	Scale	Sheet Size
Planning	1:100	

Drawing Number: 01324-HBA-0140

Revision:

© Copyright

0m 1m 2m 3m 4m 5m 1:100

N